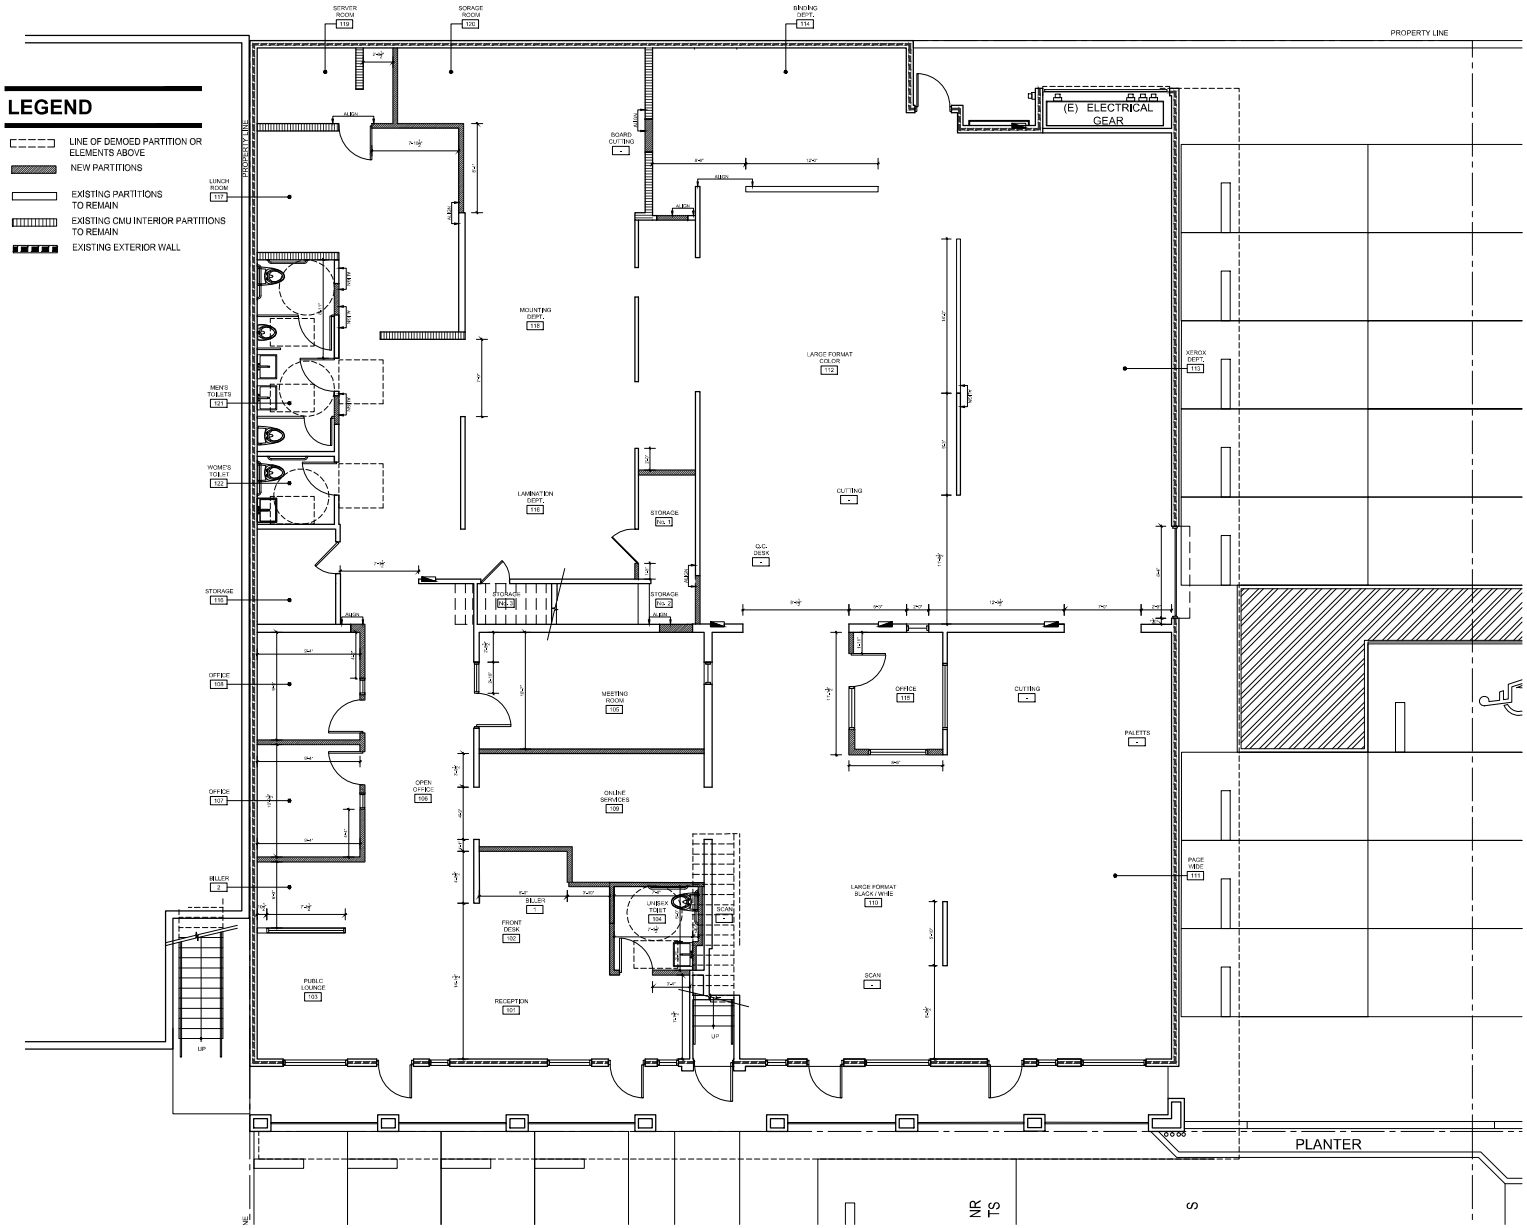

GROUND FLOOR / CONSTRUCTION PLAN

SCALE: 3/16" = 1'-0"

1

1736 SEPULVEDA ARC

1736 S. Sepulved Blvd.
LOS ANGELES, CA 90025

BEYOND MANKIND CORP.
CONSTRUCTION SERVICES
514 Harvard Blvd. #109
Los Angeles, CA 90020
Tel: 310.899.4422

△	Issue	Date & Issue Description	By	Check
1	02/02/17	ISSUED FOR CLIENT REVIEW	GP	

Seal/Signature

Project Name
1736 Sepulveda / TI (REMODELING)

Project Number 32

CAD File Name
C:\GINO\PROJECTS\1736 SEPULVEDA\PLOTS\1736-A3.0

Description
CONSTRUCTIONPLAN

Scale AS NOTED

A-3.0

© 2012 G.PAINO